© WCEC ARCHITECTS DISCLAIMER:
This drawing is copyright and shall not be reproduced nor used for any other purpose without the written permission of the Architects. This drawing is to be read in conjunction with all relevant Specification and Documentation. It is the construction's responsibility to ensure full compliance with the Building Regulations. Do not scale from this drawing, use figured dimensions only. It is the contractors responsibility to check and verify all dimensions on site. Any discrepancies to be reported immediately.
FOR SIGNATURE
All materials to be in conformity with relevant British or European Standards/Codes of practice or to standards known to be deleterious to health & safety must not be used or specified on this project.

XREFS IN THIS DRAWING

1 PL-06 EAST ELEVATION STREET SCAPE
Scale 1:250 @A0

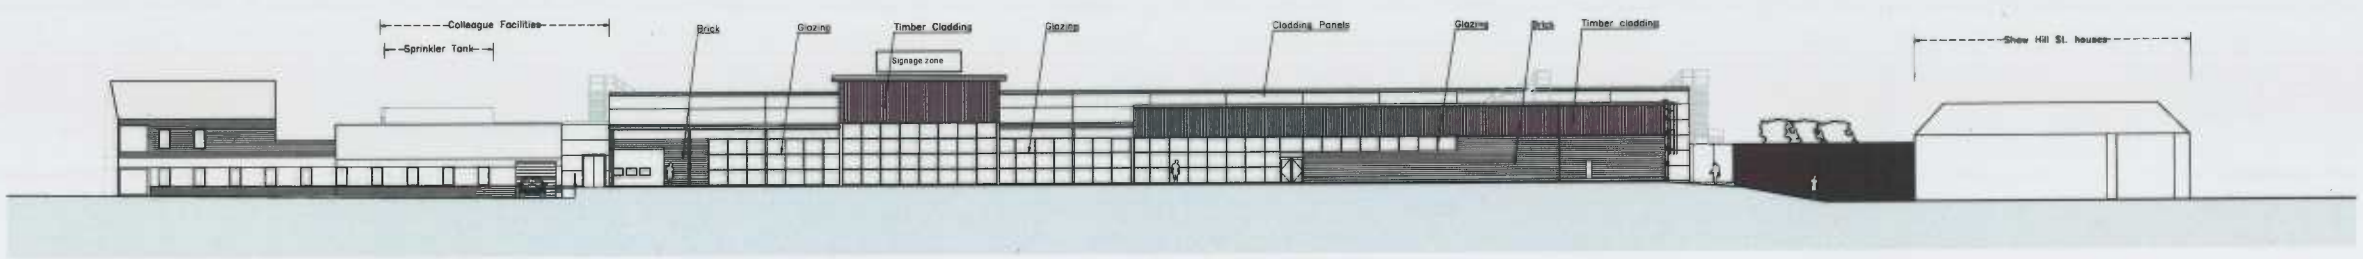

2 PL-06 NORTH ELEVATION
Scale 1:200 @A0

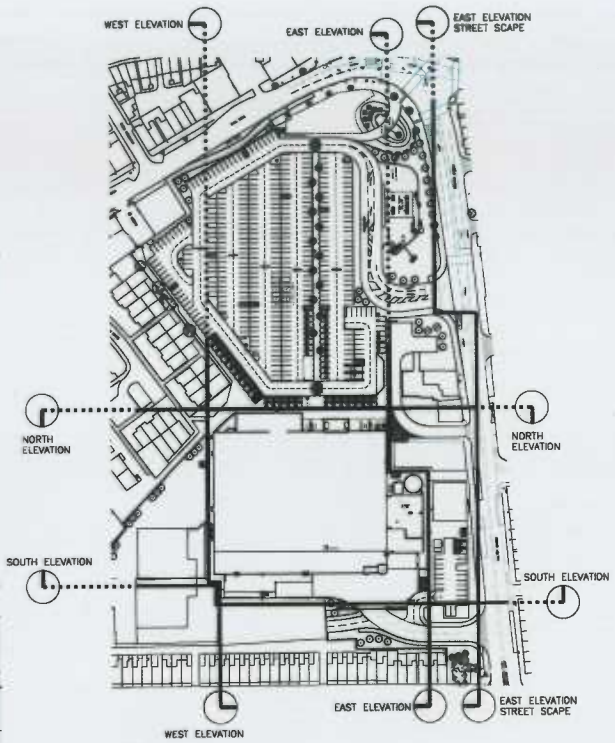

6 PL-06 PLAN
Scale 1:1250 @A0

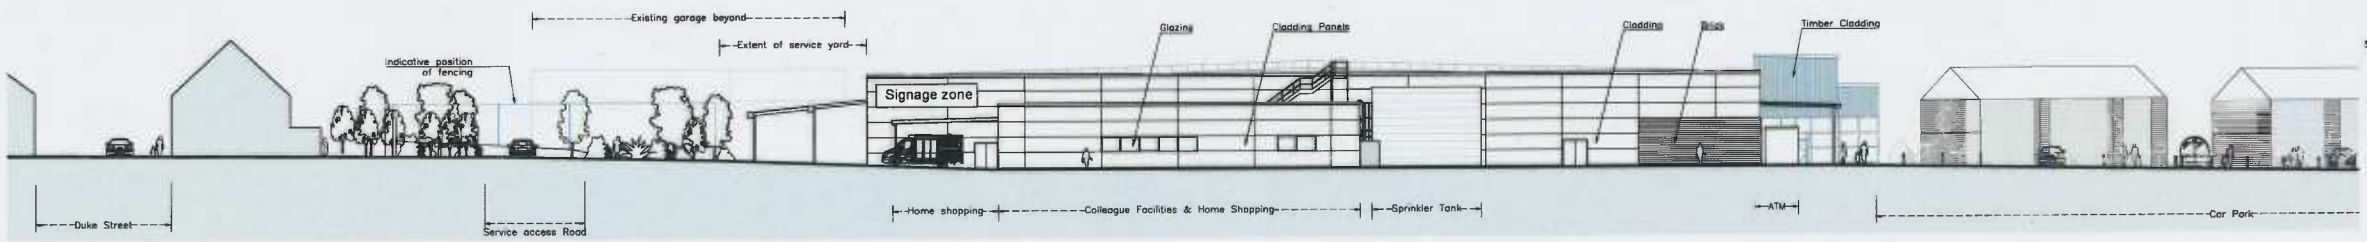

3 PL-06 EAST ELEVATION
Scale 1:200 @A0

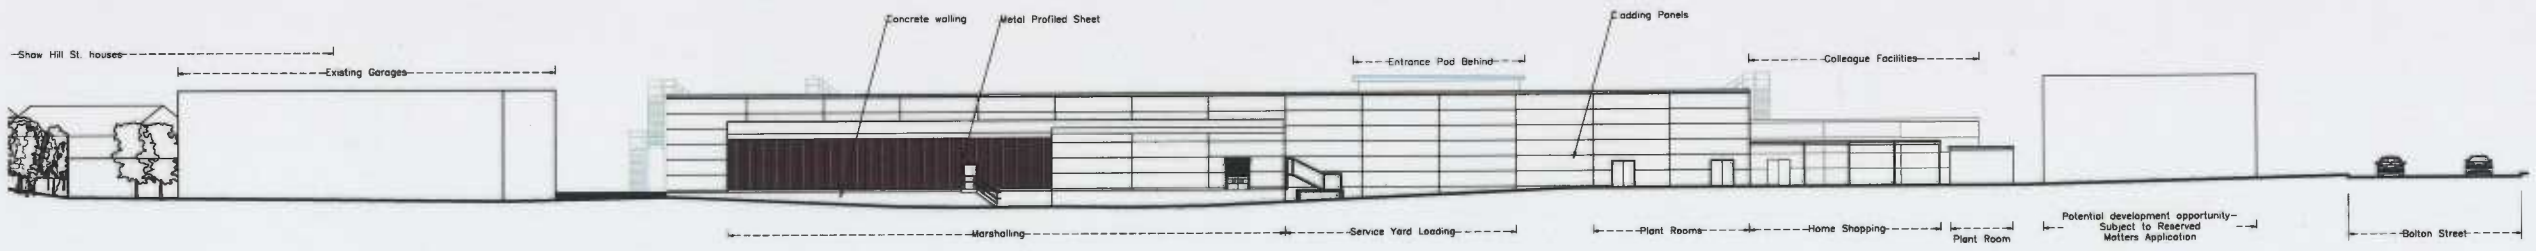

4 PL-06 SOUTH ELEVATION
Scale 1:200 @A0

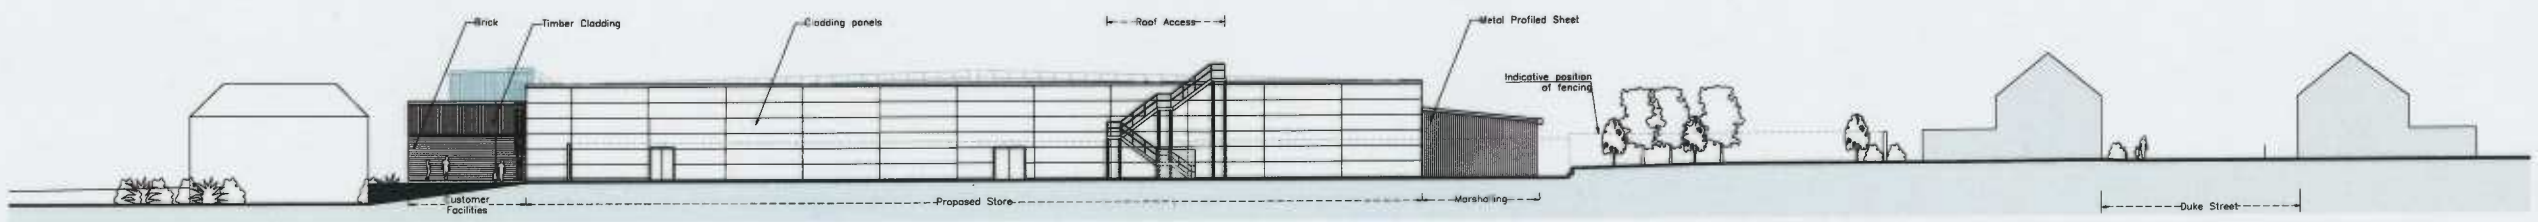

5 PL-06 WEST ELEVATION
Scale 1:200 @A0

G	20.08.10	Footpath after widening (not shaded Street Scape)	DWHD
F	02.08.10	Colour Coloured render to FIRST & second storey elements. Shaded pedestrian to S.E corner door	RTHDH
Ind	Date	Description	Drawn/Chk By

CLIENT
ASDA

PROJECT
CHORLEY
TOWN CENTRE
REGENERATION

TITLE
PROPOSED ELEVATIONS

DRAWING STATUS
FOR PLANNING

DRAWN RJS	CHECKED DPB
SCALE AS INDICATED @A0	
DATE AUGUST 2009	

wcec architects
Canwood Court, Canwood Road
Stonebridge, Chesterfield, S41 9QB
t: 01246 280261, e: email@wcec.co.uk www.wcec.co.uk

JOB NO.	DRAWING NO.	REV
07-035	PL_06	G